HOVE HIGHWAY SOLUTIONS LTD

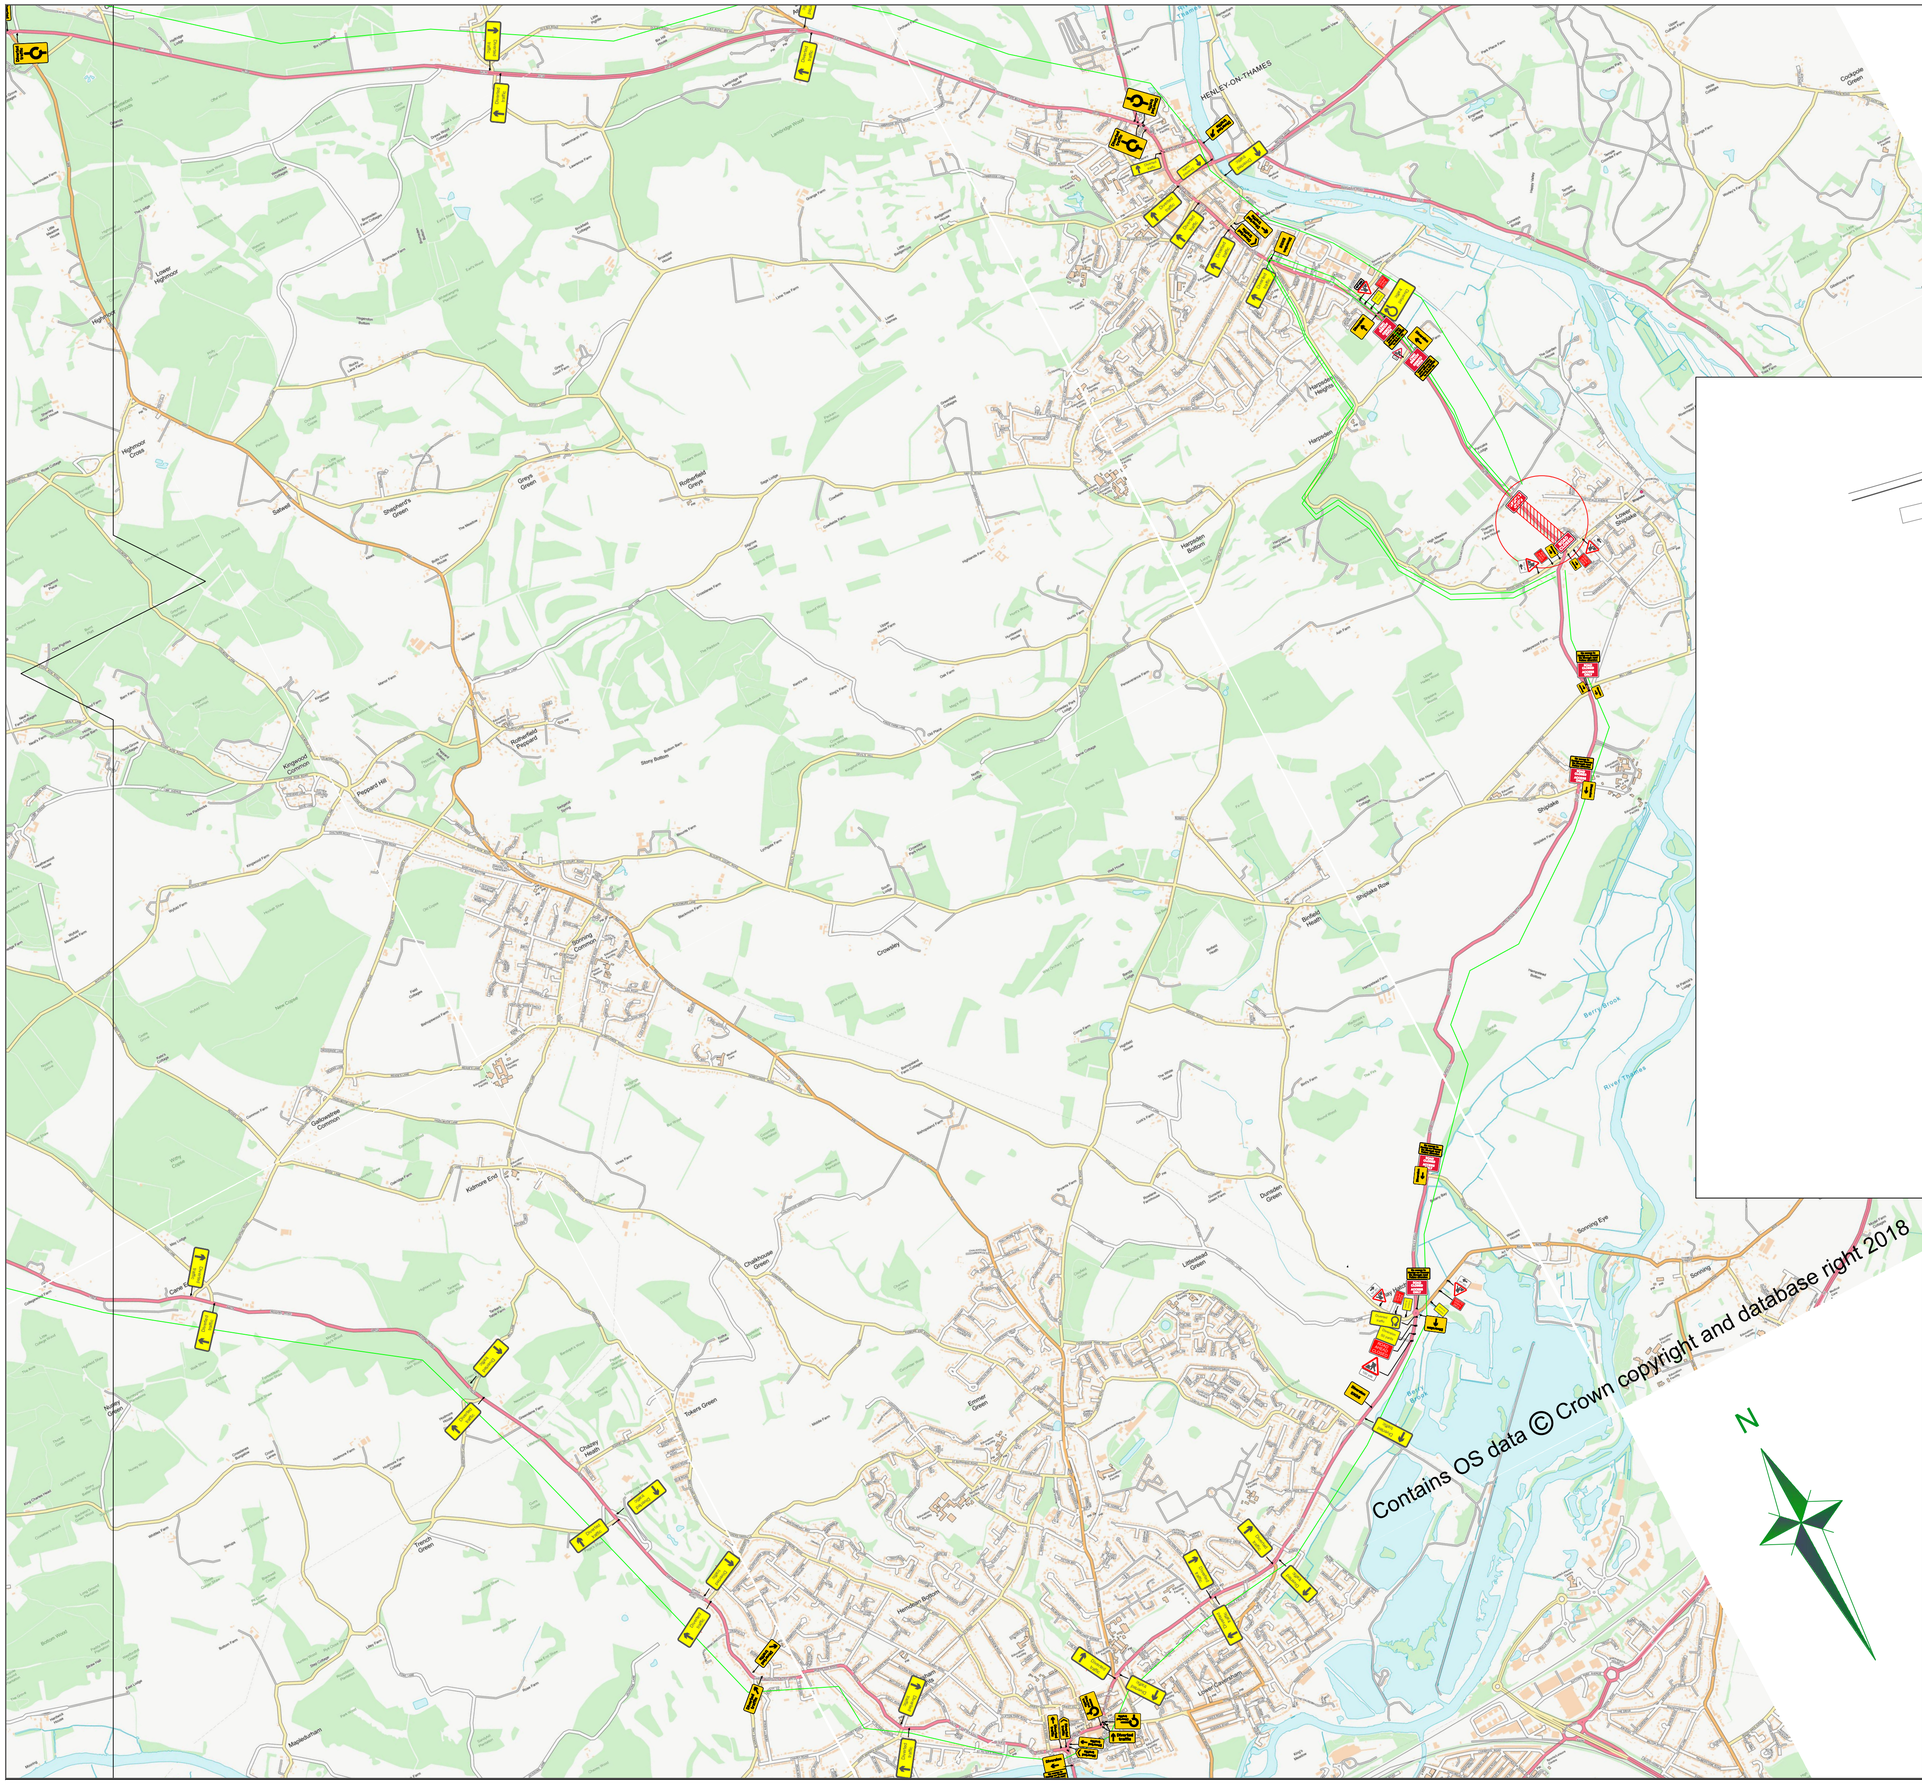

Title	S278 Works - Diversion
Location	Various
Phase No.	Overview
Page No.	2 of 2
Contract No.	J.Devine 001

Taylor Wimpey
A 4155 - Reading Road
Shiplake, Henley-on-Thames
RG9 3PH

Do not scale off this drawing

Issue	Date
V3	05/06/20
V2	07/11/19
V1	12/07/19

Lawrence Sullivan - Highways Coordinator
Hove Highway Solutions LTD
TEL : 07900 810 220