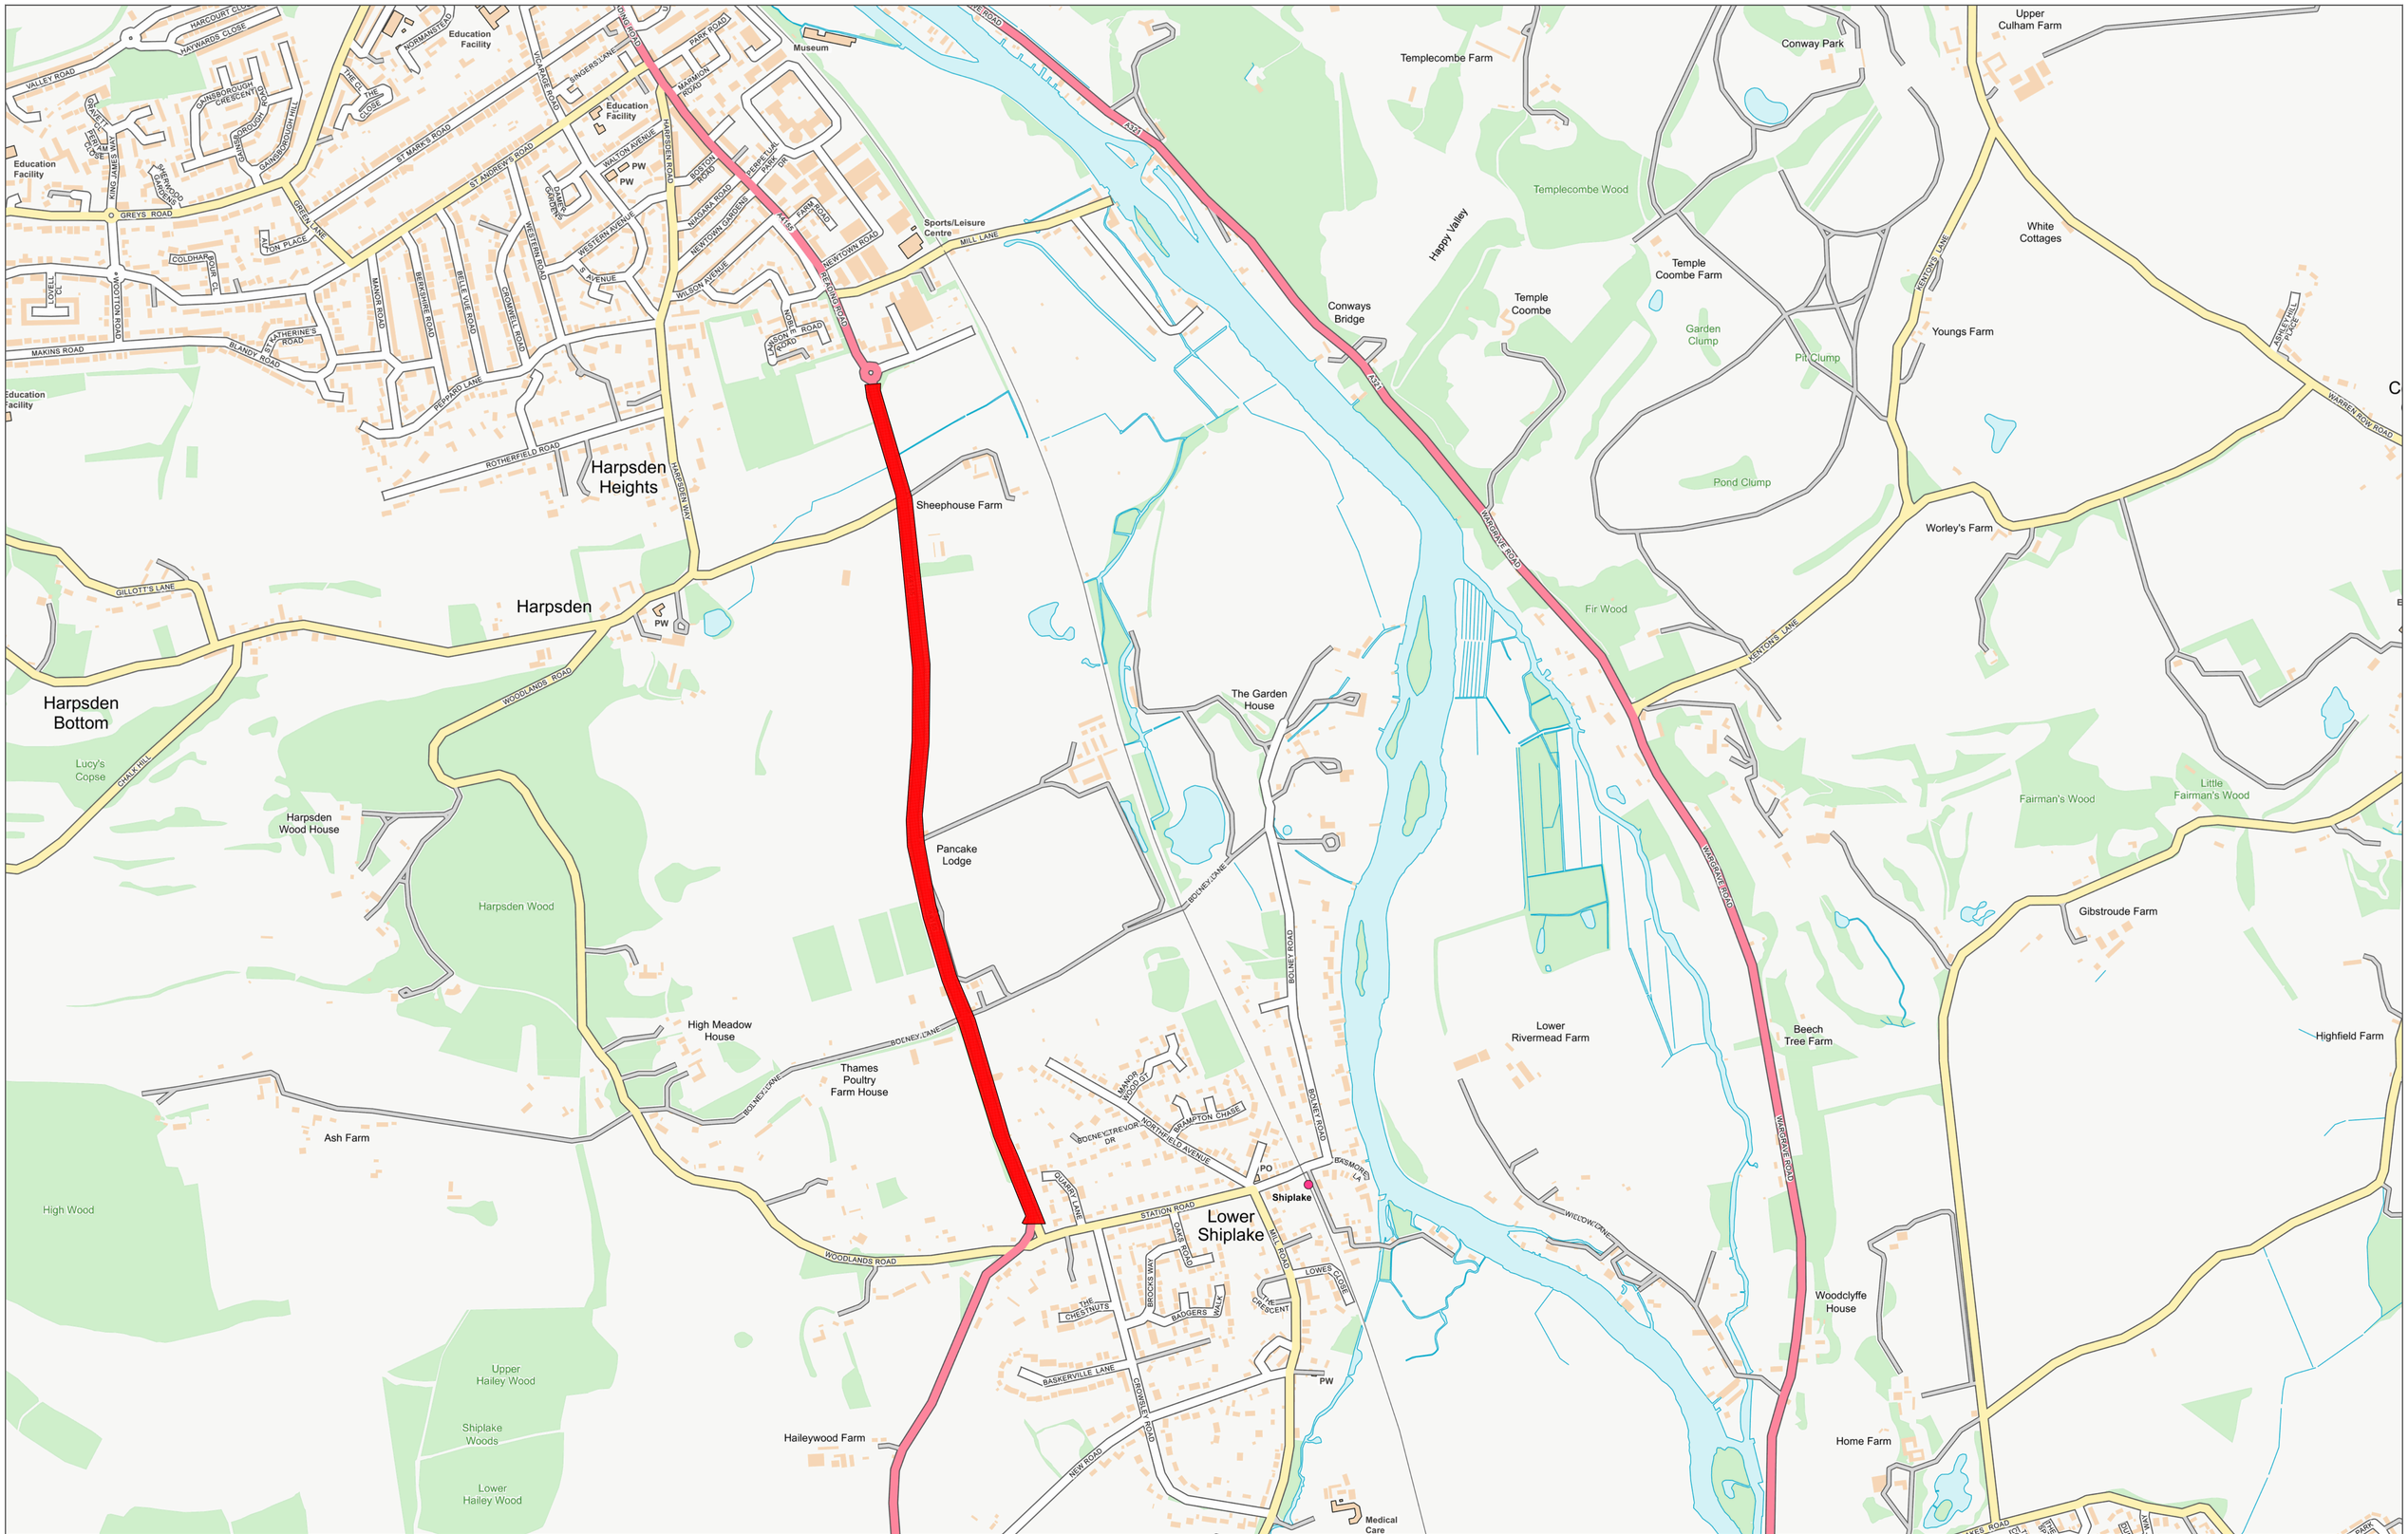

HOVE HIGHWAY SOLUTIONS LTD	TRIAL HOLE LOCATION PLAN Do not scale off this drawing	Issue	Date	Title	S278 Works - Diversion
		V3	05/06/20	Location	Various
		V2	07/11/19	Phase No.	Overview
		V1	12/07/19	Page No.	3
				Contract No.	J.Devine 001

Taylor Wimpey
A 4155 - Reading Road
Shiplake, Henley-on-Thames
RG9 3PH

Lawrence Sullivan - Highways Coordinator
Hove Highway Solutions LTD
TEL : 07900 810 220